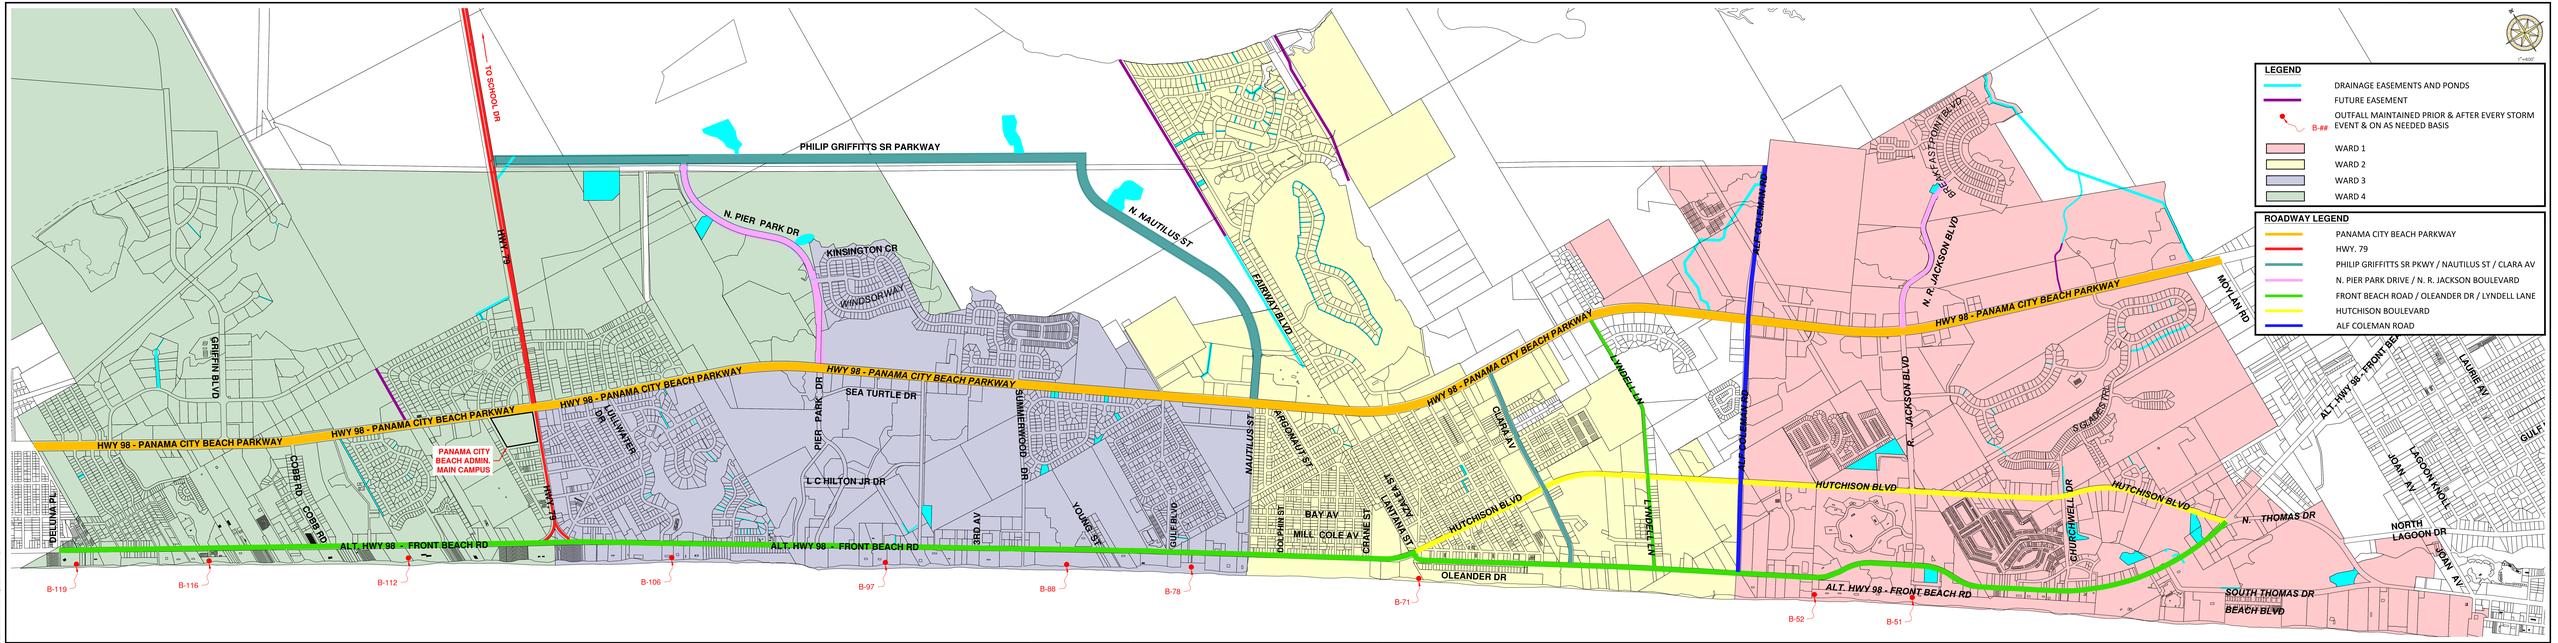

REVISIONS			
NO.	DATE	BY	

DATE:	12/08/2020
SCALE:	1"=400'
DESIGNED BY:	K.L.Y.
DRAWN BY:	L.J.S.
CHECKED BY:	K.L.Y.
FILE NO:	

CITY OF
PANAMA CITY BEACH
116 SOUTH ARNOLD ROAD PANAMA CITY BEACH, FLORIDA 32413

PUBLIC WORKS MAINTAINED DRAINAGE WAYS
EXHIBIT I-B

SHEET No.
1 OF 1